NPDES Individual Permit NM0030759
Storm Water Permitted Feature
J026: PJ-SMA-18

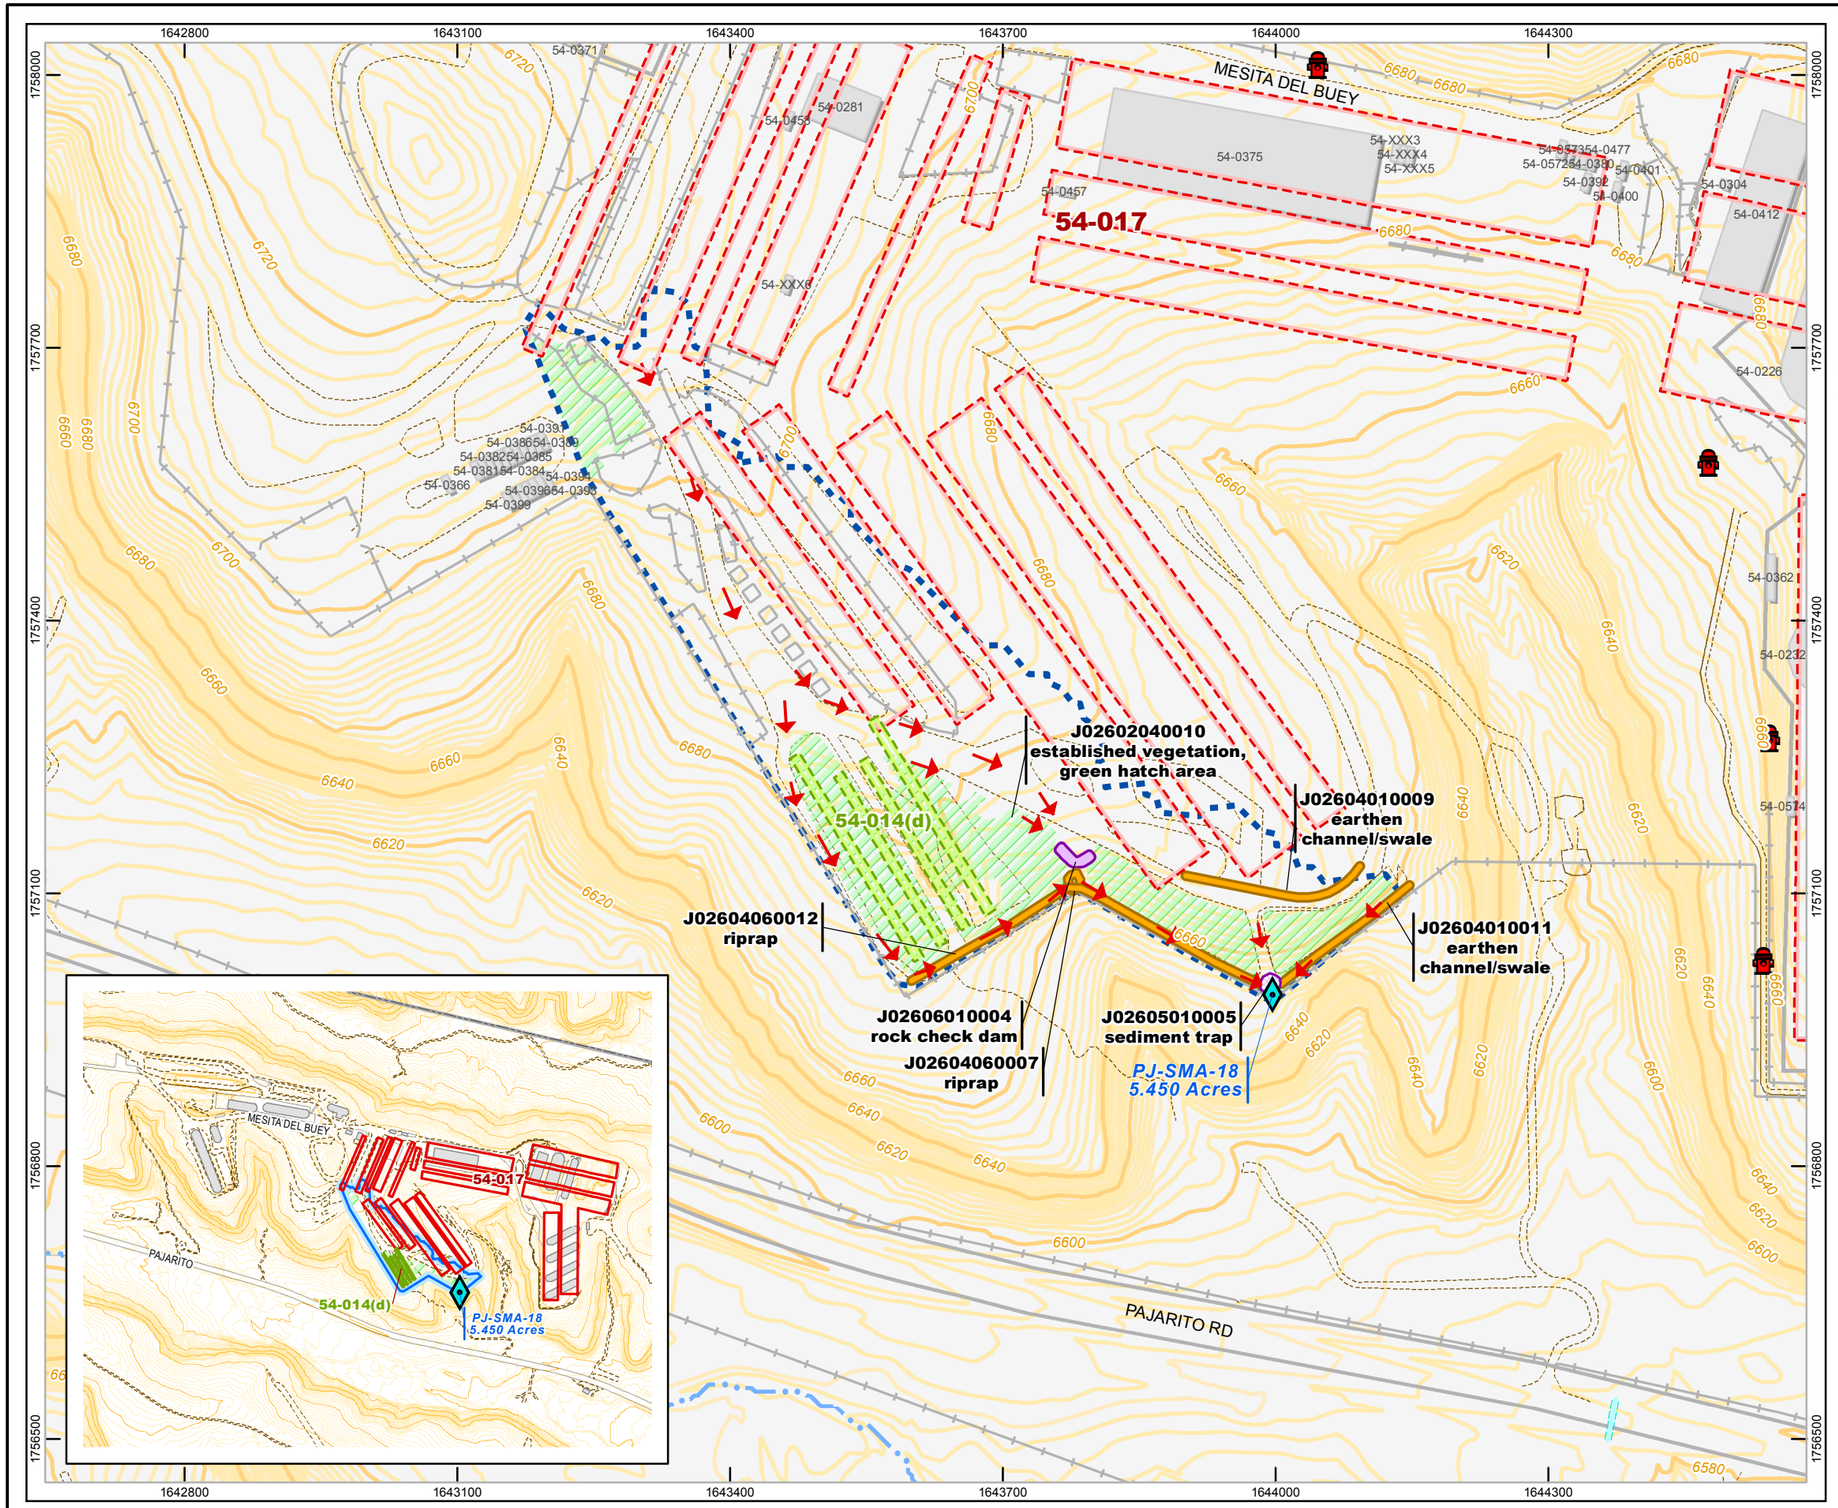

- IP sampler location
- Sediment trap/basin
- Gabion
- Seed and mulch
- Cap
- Berm
- Channel/swale
- Check dam
- Established vegetation
- 54-014(d)
- 54-017
- SMA drainage area
- Structure
- LANL boundary
- Fire hydrant
- Security fence
- Flow arrow
- Unpaved road
- Stormdrain
- Drainage
- Road
- Contour, 100, 20 and 10-ft interval
- Contour, 2-ft interval

New Mexico State Plane Coordinate System Central Zone (3002)
North American Datum, 1983 (NAD 83)
National Geodetic Vertical Datum of 1929 (NGVD 1929, Hypsography 100 and 20 ft contours)

US Survey Ft

DISCLAIMER: This map was created for work processes associated with the NPDES Individual Permit. All other uses for this map should be confirmed with LANL staff.

MAP: J026-13-0006-183-PJ18
TYPE: REGULAR

GIS: Shannon Smith
DATE: 02-December-2014
REVISION NUMBER: 6

0 100 200 Feet N