NPDES Individual Permit NM0030759
Storm Water Permitted Feature
W011: W-SMA-8

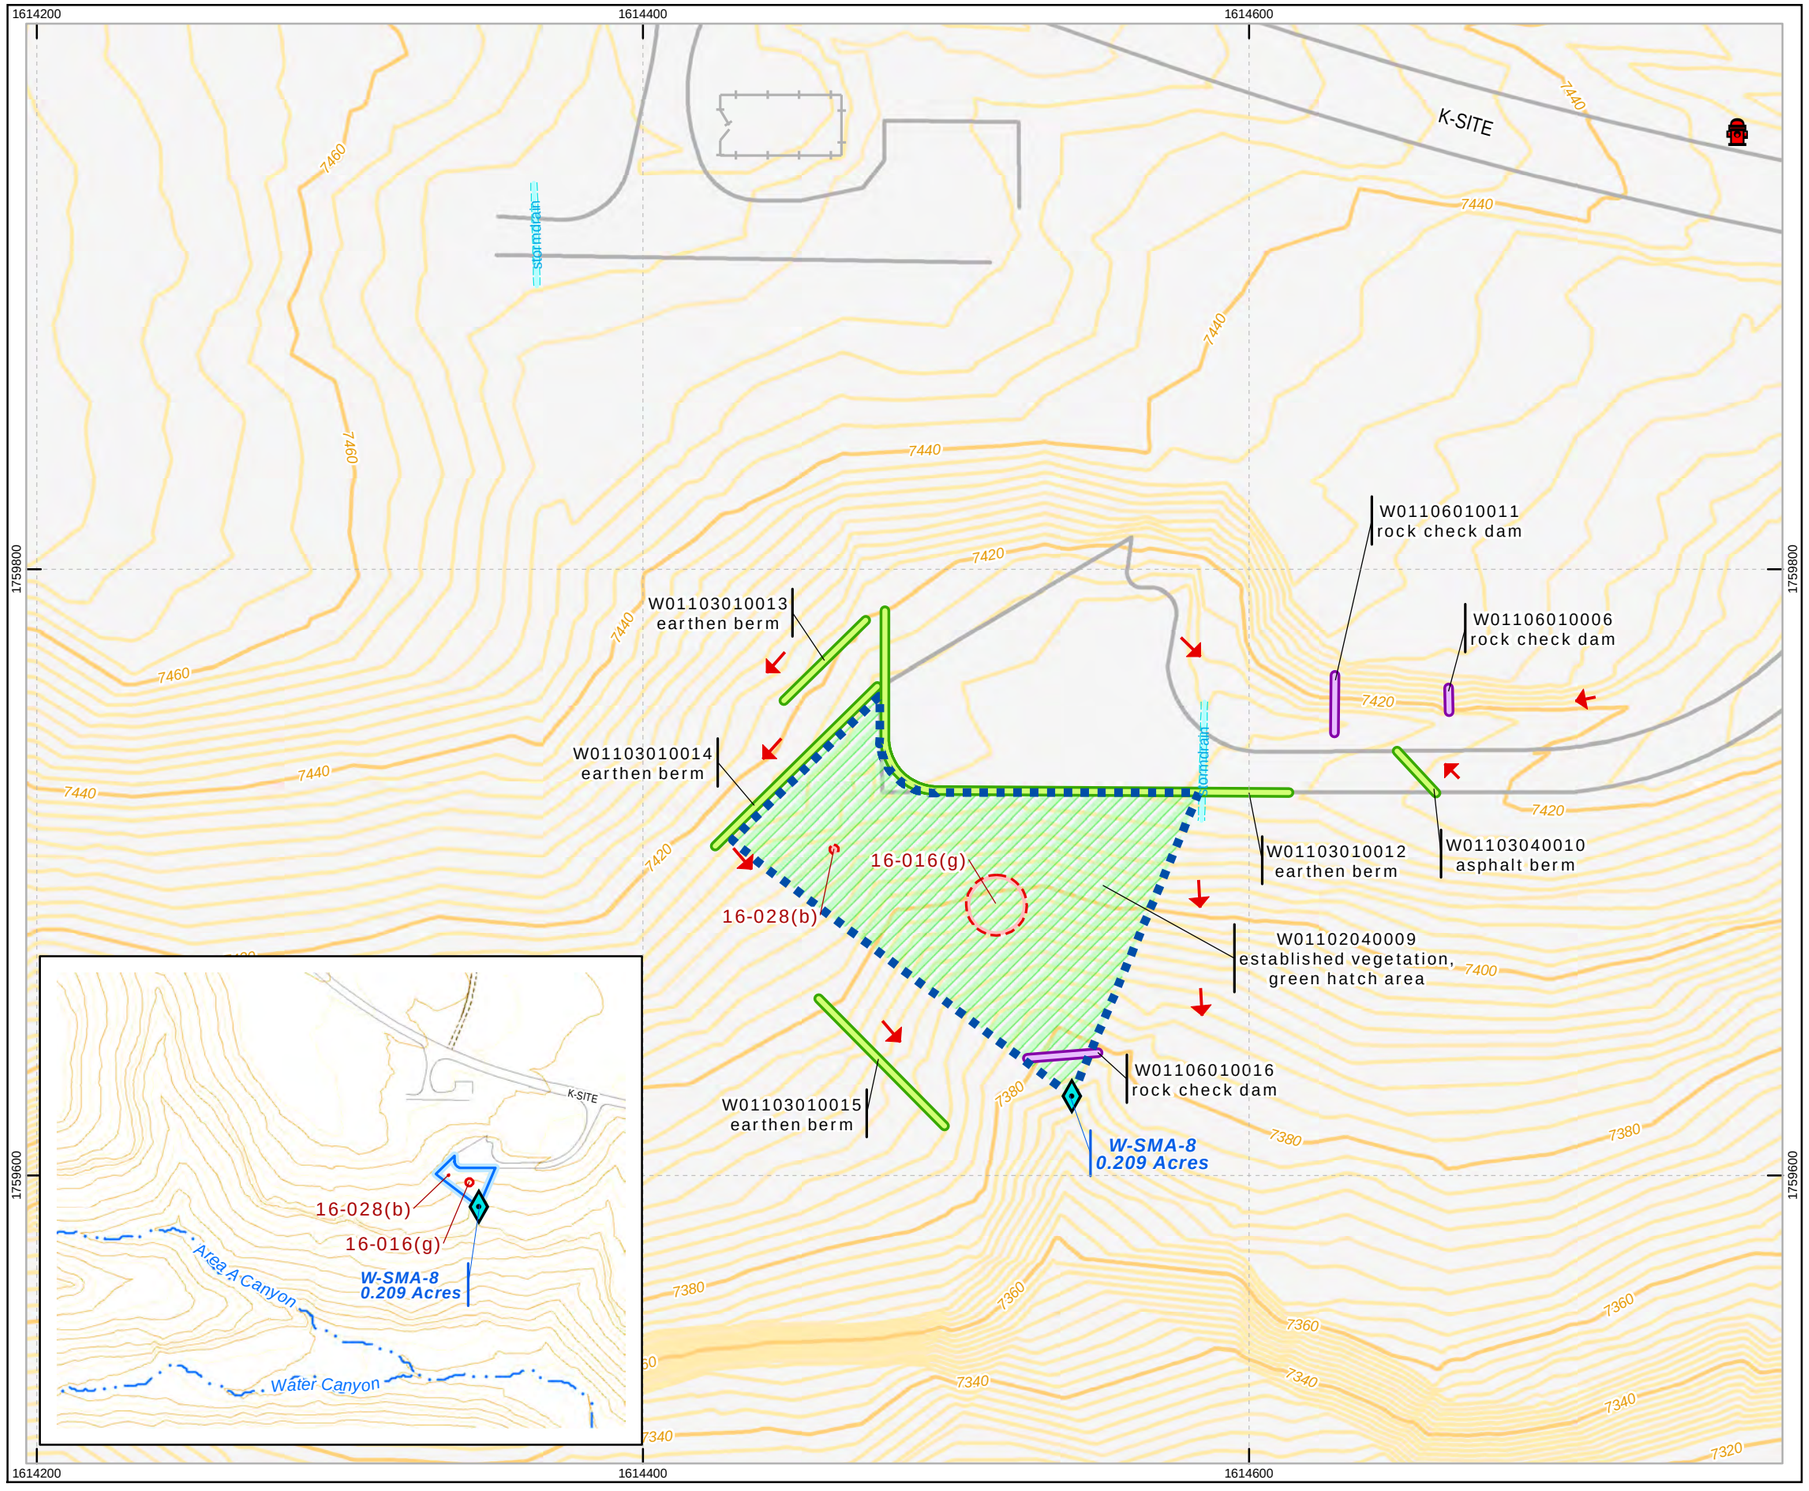

IP sampler location
Berm
Channel/swale
Check dam
Sediment trap/basin
Gabion
Seed and mulch
Cap
Established vegetation
SWMU boundary
SMA drainage area
Structure
LANL boundary
Fire hydrant
Security fence
Flow arrow
Unpaved road
Stormdrain
Drainage
Road
Contour, 100, 20 and 10-ft interval
Contour, 2-ft interval

New Mexico State Plane Coordinate System Central Zone (3002)
North American Datum, 1983 (NAD 83)
National Geodetic Vertical Datum of 1929 (NGVD 1929, Hypsography 100 and 20 ft contours)

US Survey Ft

DISCLAIMER: This map was created for work processes associated with the NPDES Individual Permit. All other uses for this map should be confirmed with LANL staff.

MAP: W011-13-0006-151-W8
TYPE: REGULAR

GIS: Shannon Smith
DATE: 26-January-2015
REVISION NUMBER: 7

0 30 60
Feet
N

LA-UR-15-20790