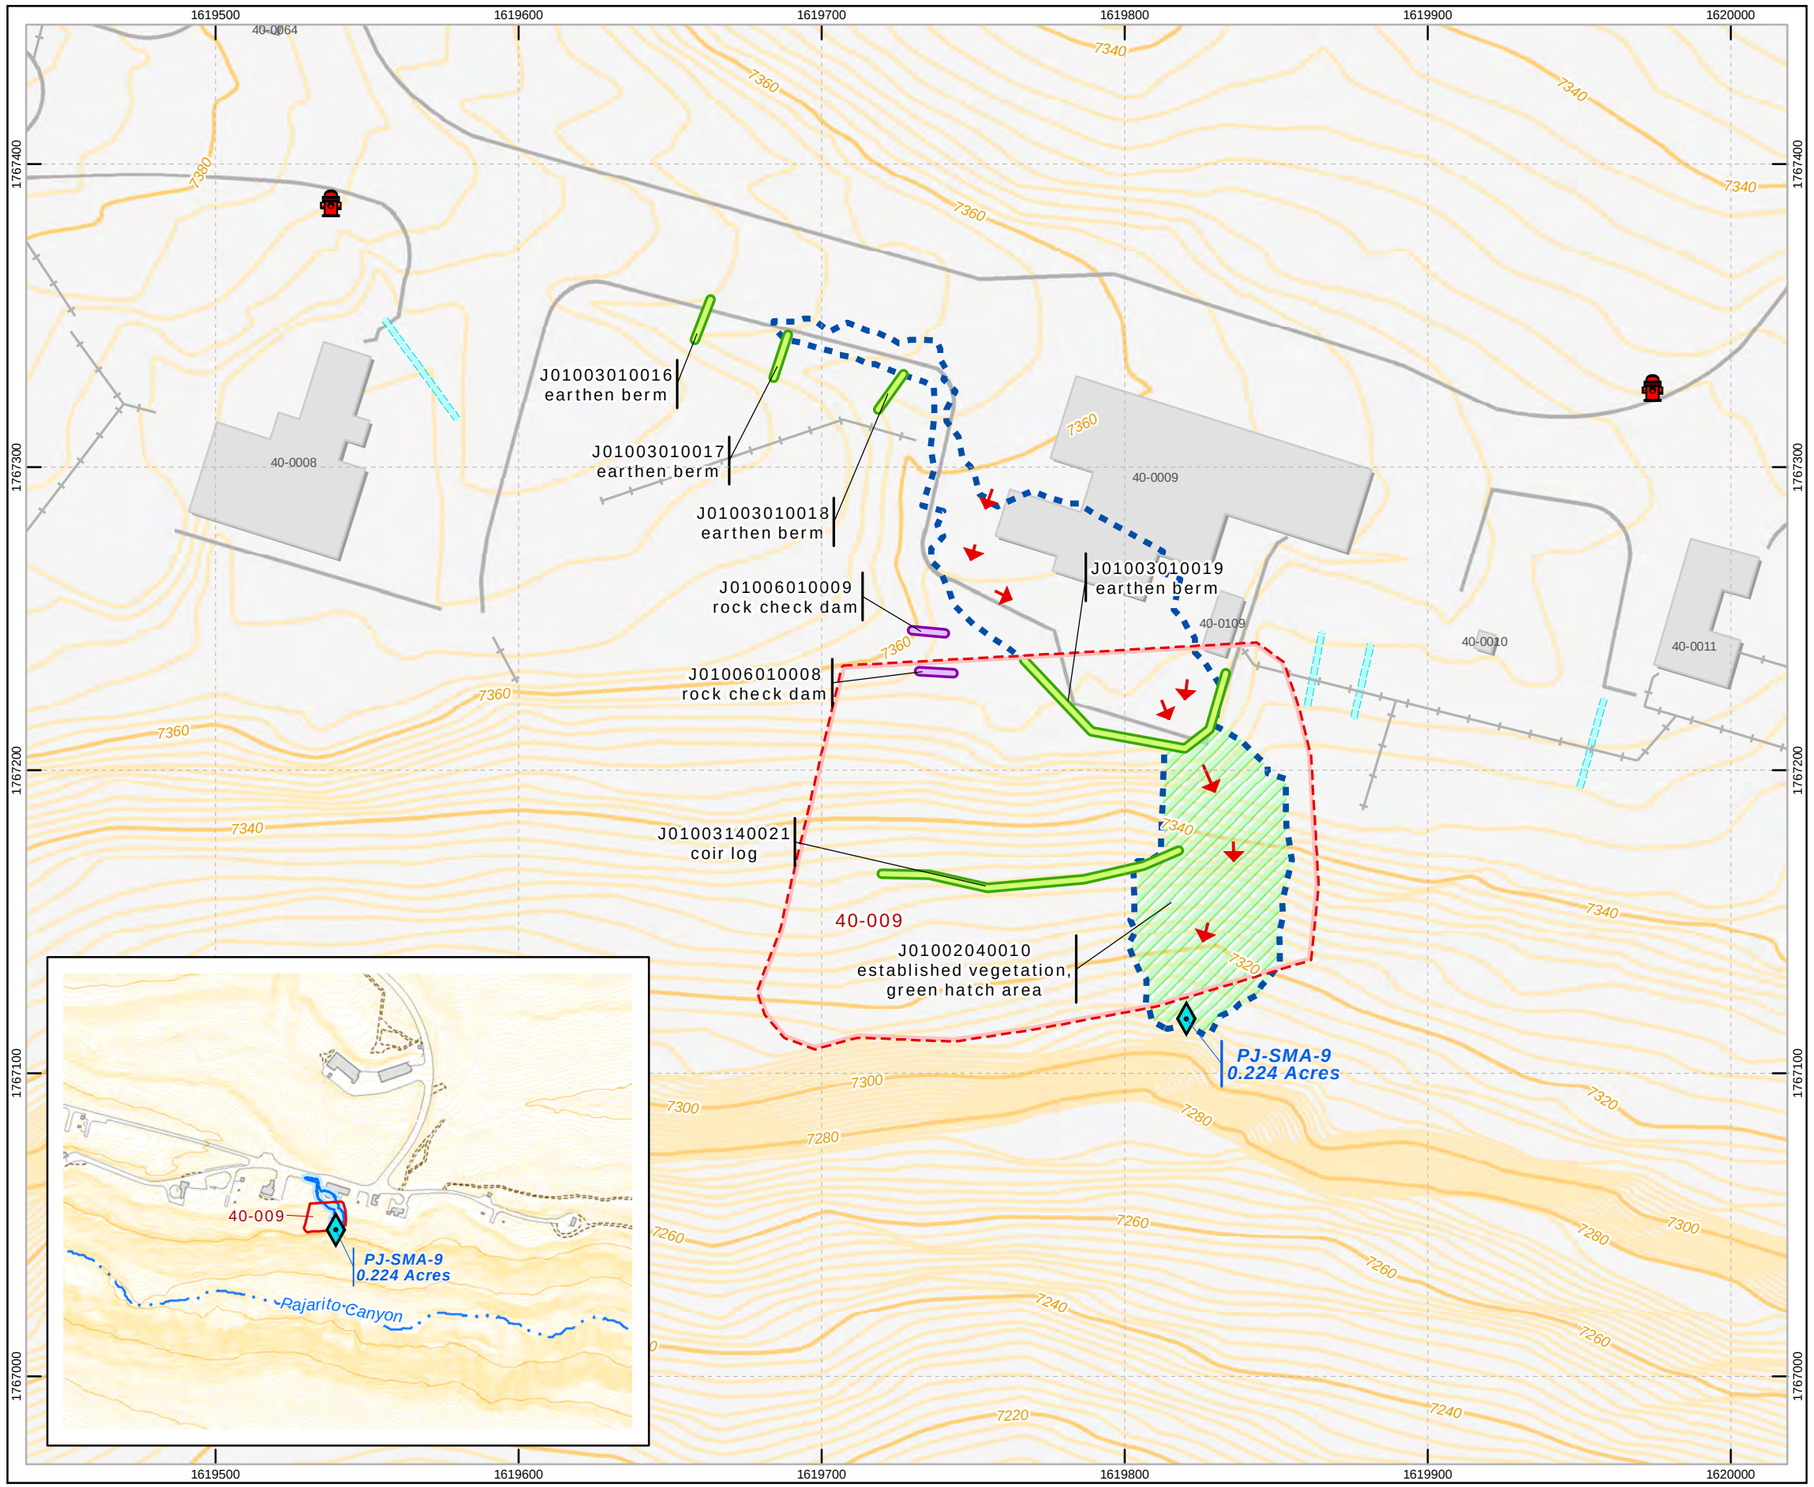

NPDES Individual Permit NM0030759
Storm Water Permitted Feature
J010: PJ-SMA-9

- IP sampler location
- Berm
- Channel/swale
- Check dam
- Sediment trap/basin
- Gabion
- Seed and mulch
- Cap
- Established vegetation
- SWMU boundary
- SMA drainage area
- Structure
- LANL boundary
- Fire hydrant
- Security fence
- Flow arrow
- Unpaved road
- Stormdrain
- Drainage
- Road
- Paved parking
- Contour, 100, 20 and 10-ft interval
- Contour, 2-ft interval

New Mexico State Plane Coordinate System Central Zone (3002)
North American Datum, 1983 (NAD 83)
National Geodetic Vertical Datum of 1929 (NGVD 1929, Hypsography 100 and 20 ft contours)

US Survey Ft

DISCLAIMER: This map was created for work processes associated with the NPDES Individual Permit. All other uses for this map should be confirmed with LANL staff.

MAP: J010-13-0006-24-PJ9
TYPE: REGULAR

GIS: Ross Casey
DATE: 21-November-2016
REVISION NUMBER: 9

0 50 100 Feet

N

LA-UR-17-20307